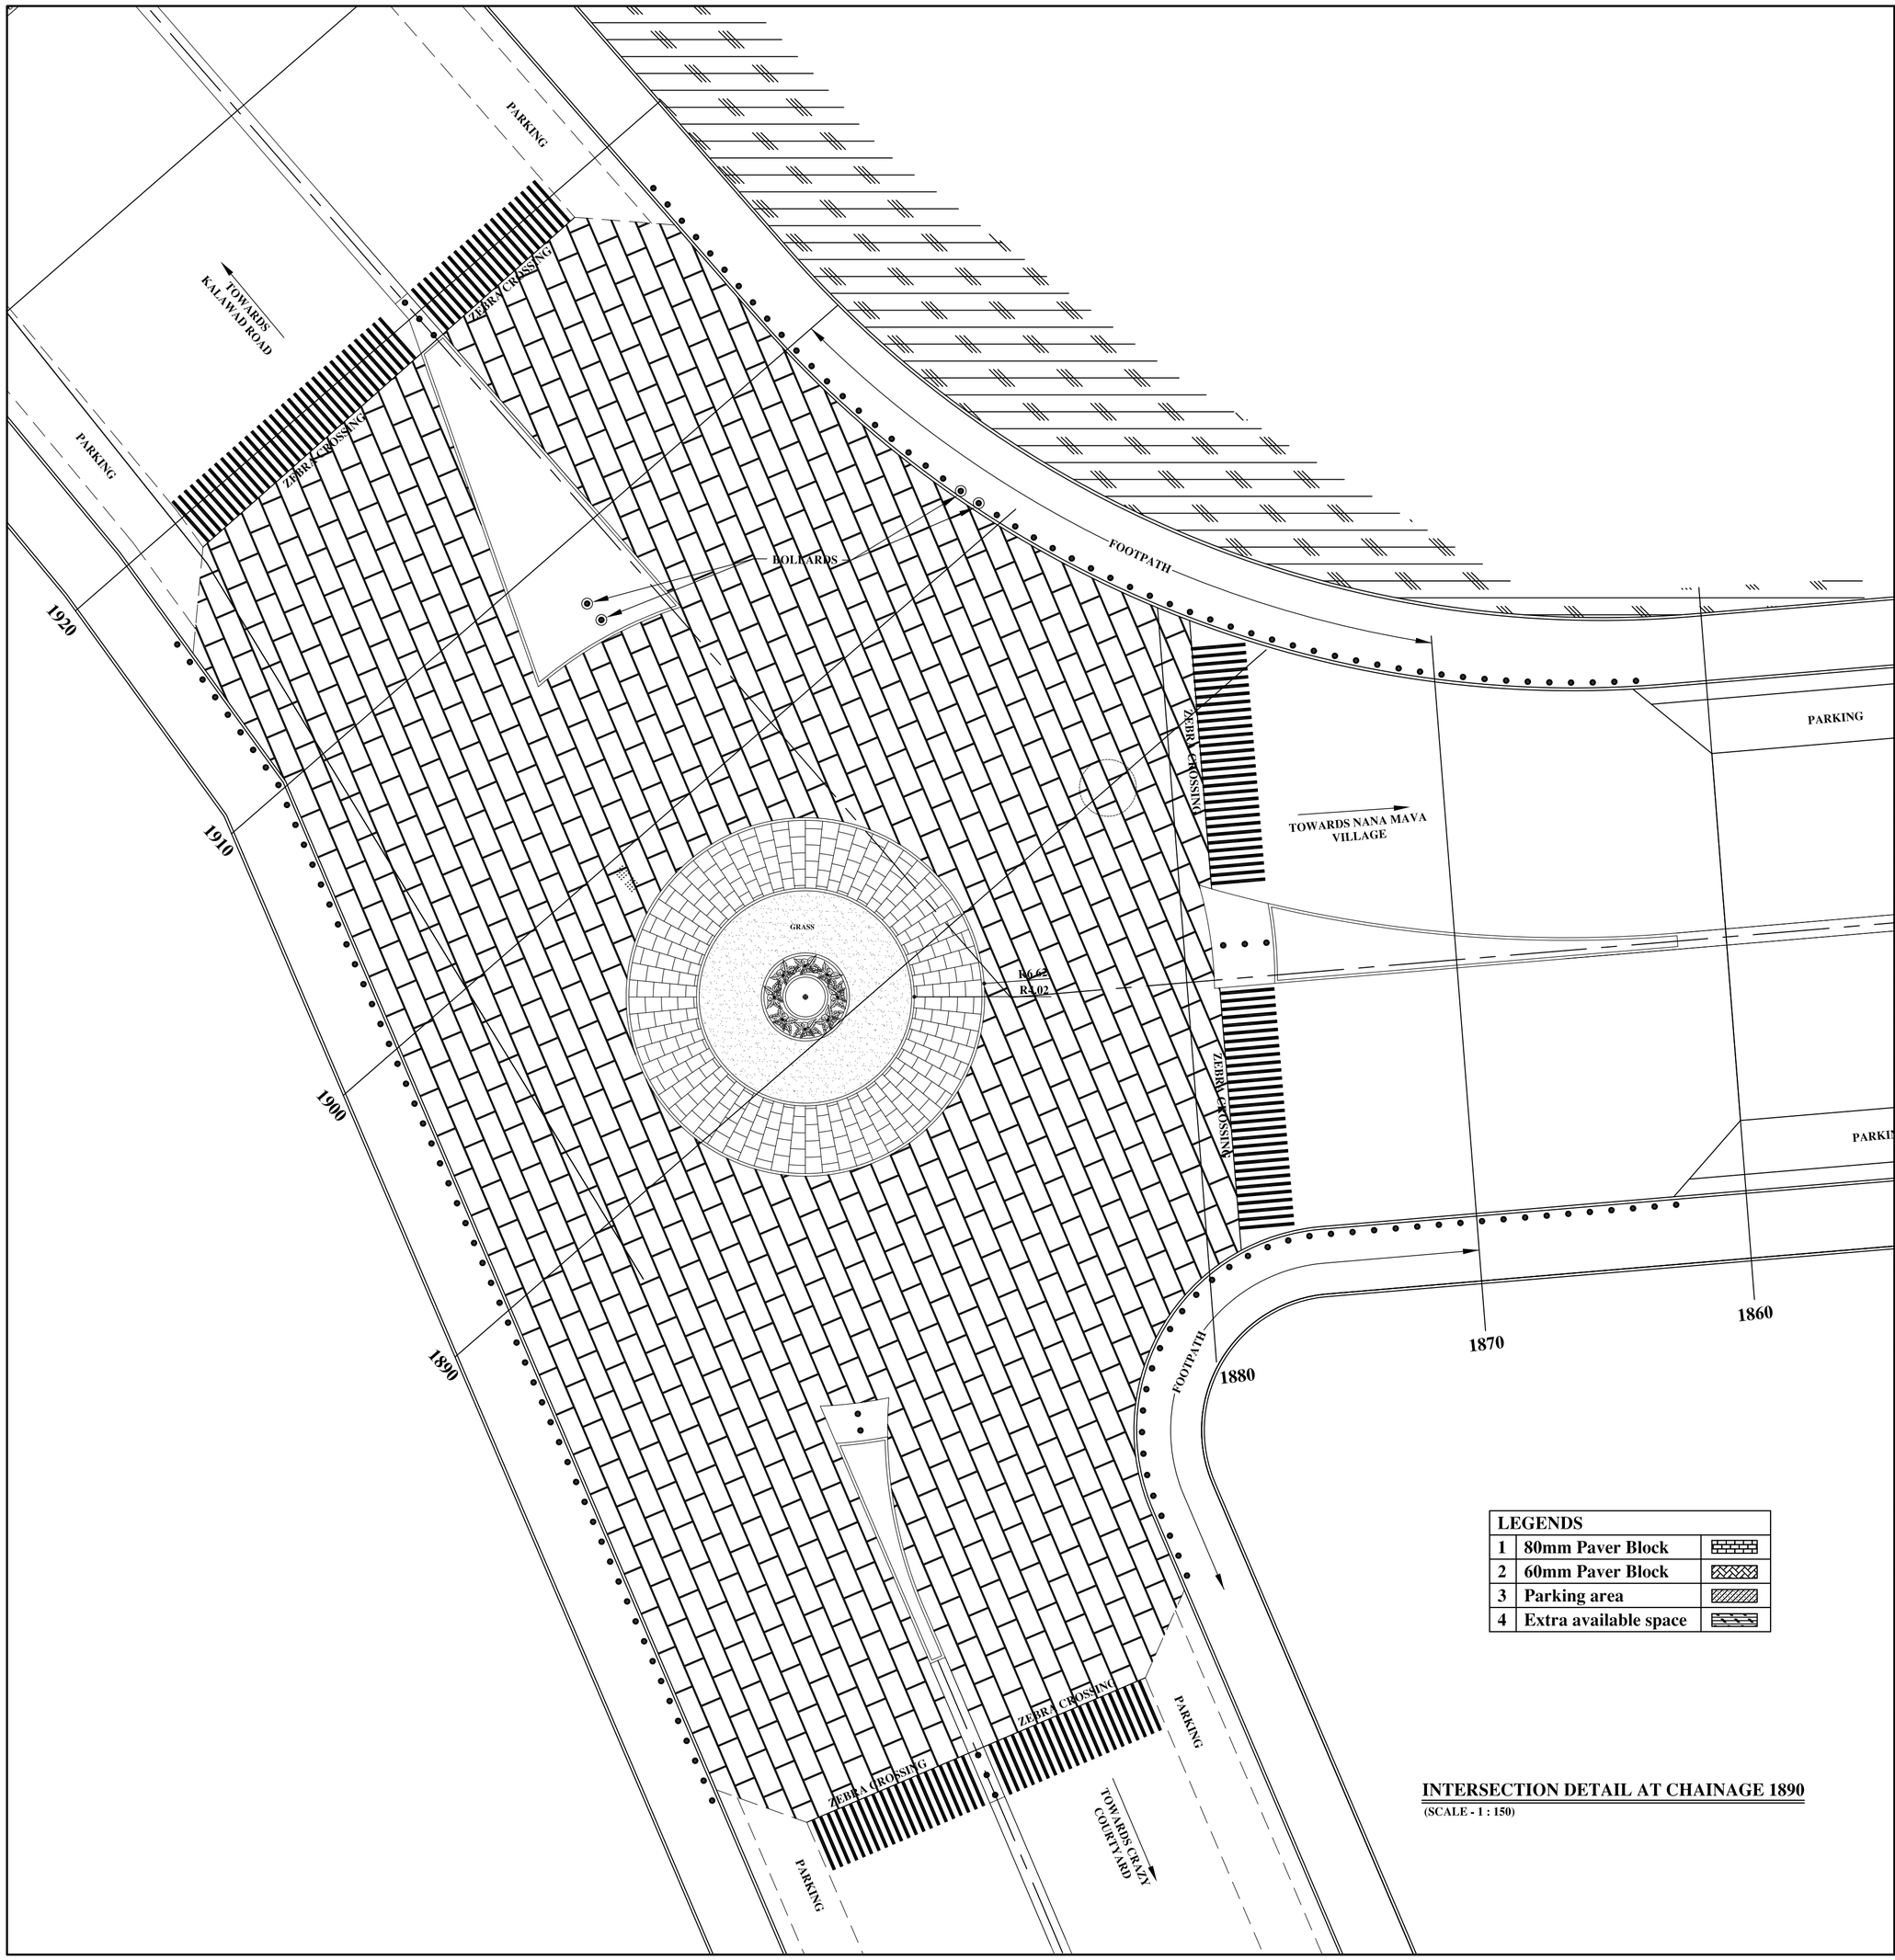

LEGENDS		
1	80mm Paver Block	
2	60mm Paver Block	
3	Parking area	
4	Extra available space	

INTERSECTION DETAIL AT CHAINAGE 1890

(SCALE - 1 : 150)

NOTES:-

1. ALL DIMENSIONS ARE IN m
2. DIMENSIONS ARE TO BE READ AND NOT TO BE MEASURED
3. ALL SPECIFICATIONS SHALL BE AS PER TENDER DOCUMENTS
4. FEW OF THE COMPONENTS SHOWN ON THIS DRAWING MIGHT NOT BE COVERED UNDER SCOPE OF WORK FOR THE TENDER. FINAL SCOPE OF WORK SHALL BE AS DEFINED IN THE TENDER DOCUMENTS.

REV. NO.	REV. DATE	REVISION DETAILS	APPD. BY

	NAME	SIGN	DATE
DRAWN BY:-			
CHECKED BY:-			
APPROVED BY:-			

PRINCIPAL CLIENT :-

ARCHITECT:-

PROJECT TITLE:-

DRG. NO.

DRAWING TITLE:-
ROAD INTERSECTION DETAIL AT CHAINAGE 1890 (REV.1)

LAKHLANI ASSOCIATES
CIVIL AND STRUCTURAL ENGINEERS
SHREE SOCIETY MAIN ROAD
Nr. SURYAMUKHI HANUMAN TEMPLE
NANA MAVA MAIN ROAD
NEXT TO VIVEKANAND SCHOOL
RAJKOT - 360 001
PHONE : +91 281 247 51 60
E-mail : contact@lakhlani.com
Web : www.lakhlani.com