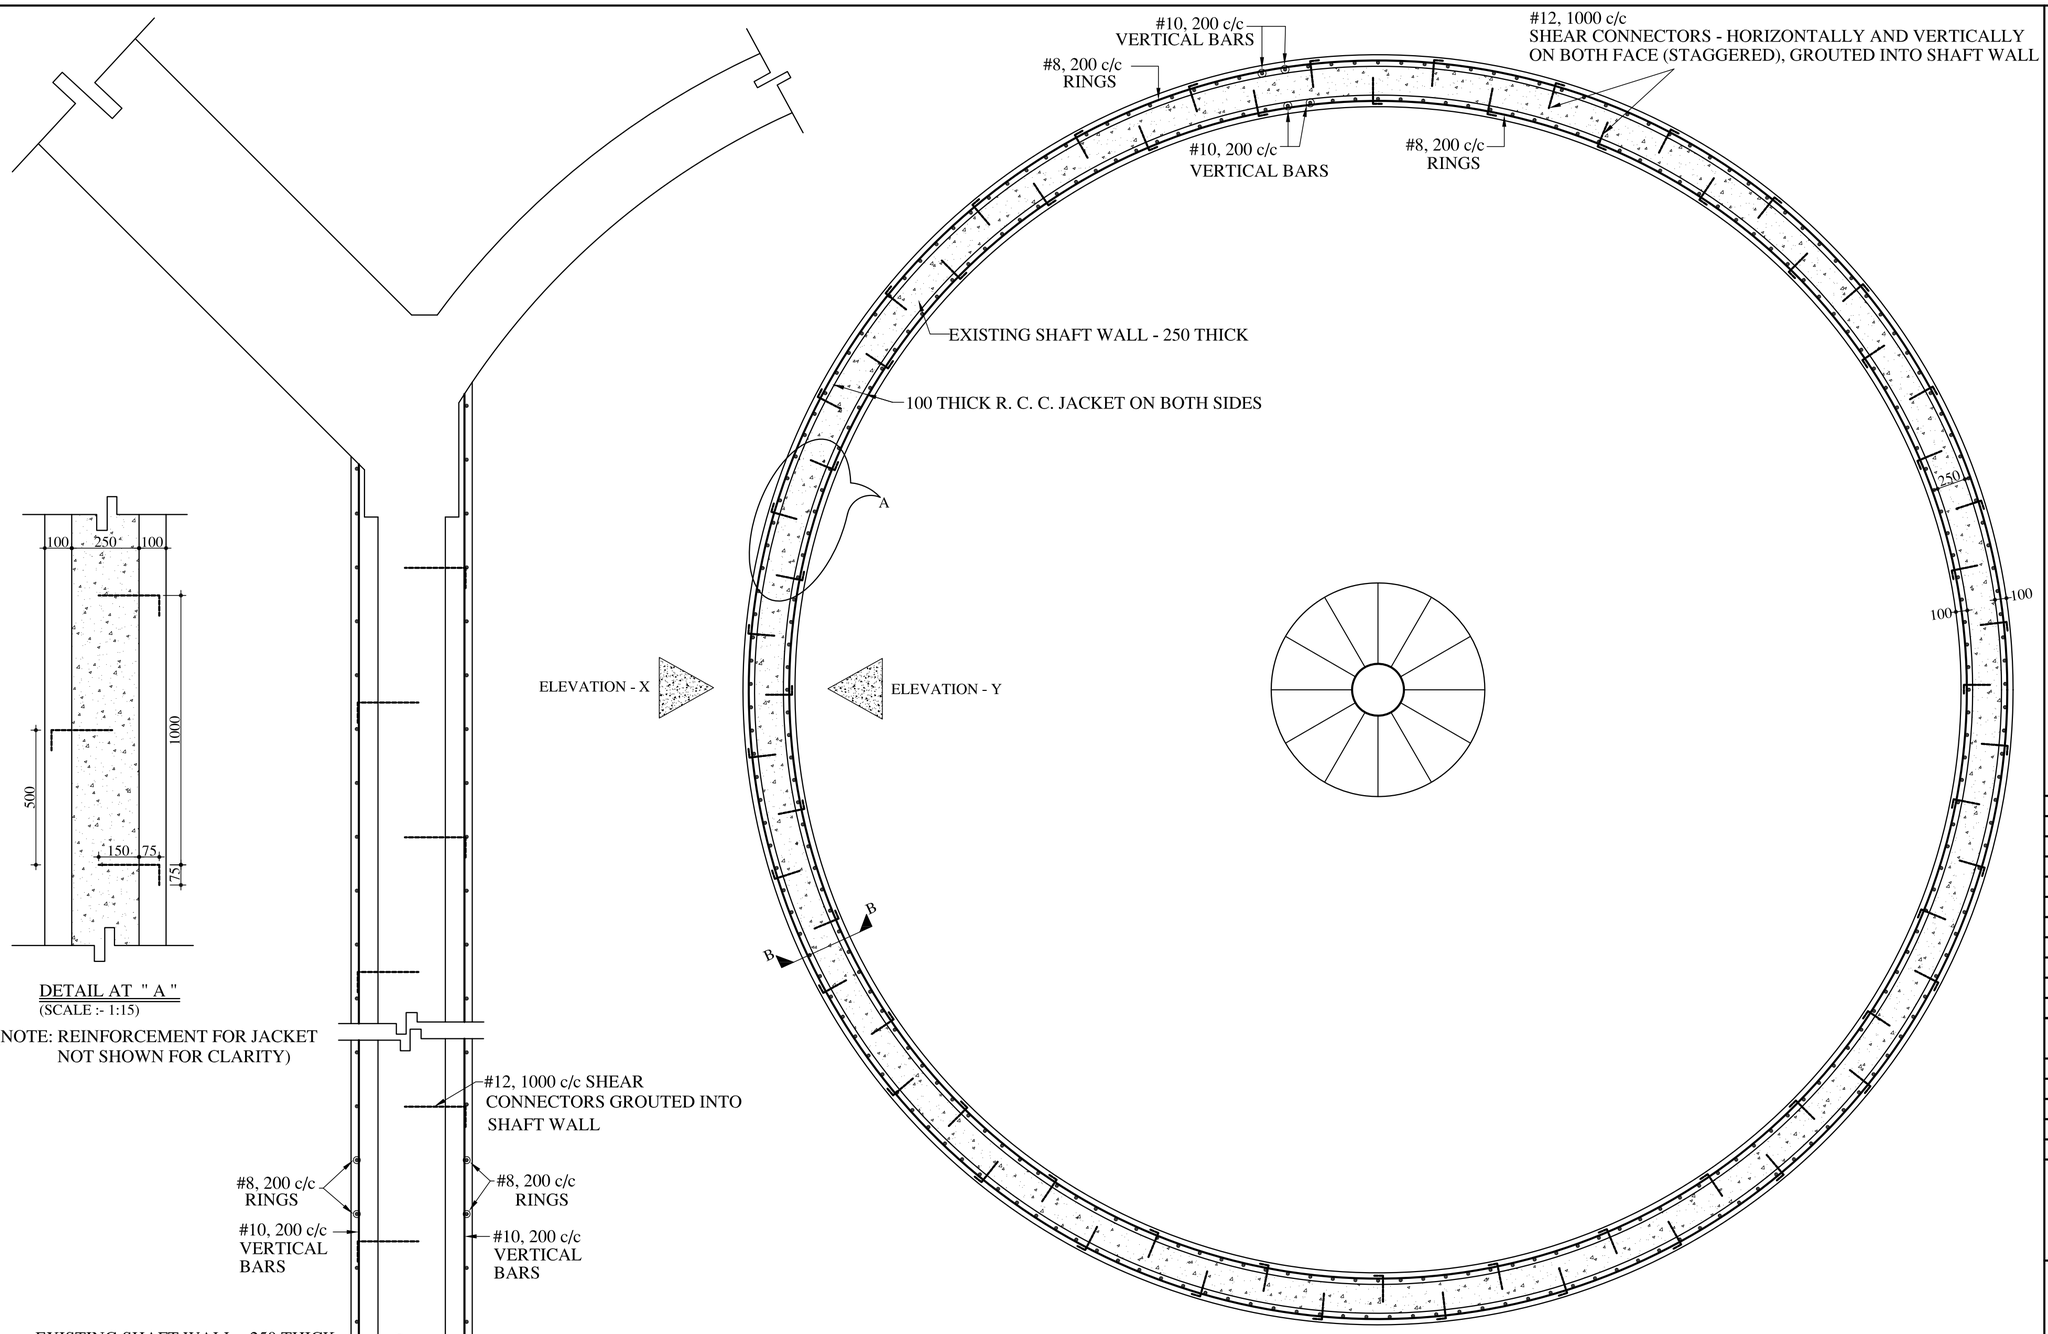

PLAN SHOWING JACKETING ARRANGEMENT
(SCALE :- 1:35)

DETAIL AT " A "
(SCALE :- 1:15)

(NOTE: REINFORCEMENT FOR JACKET NOT SHOWN FOR CLARITY)

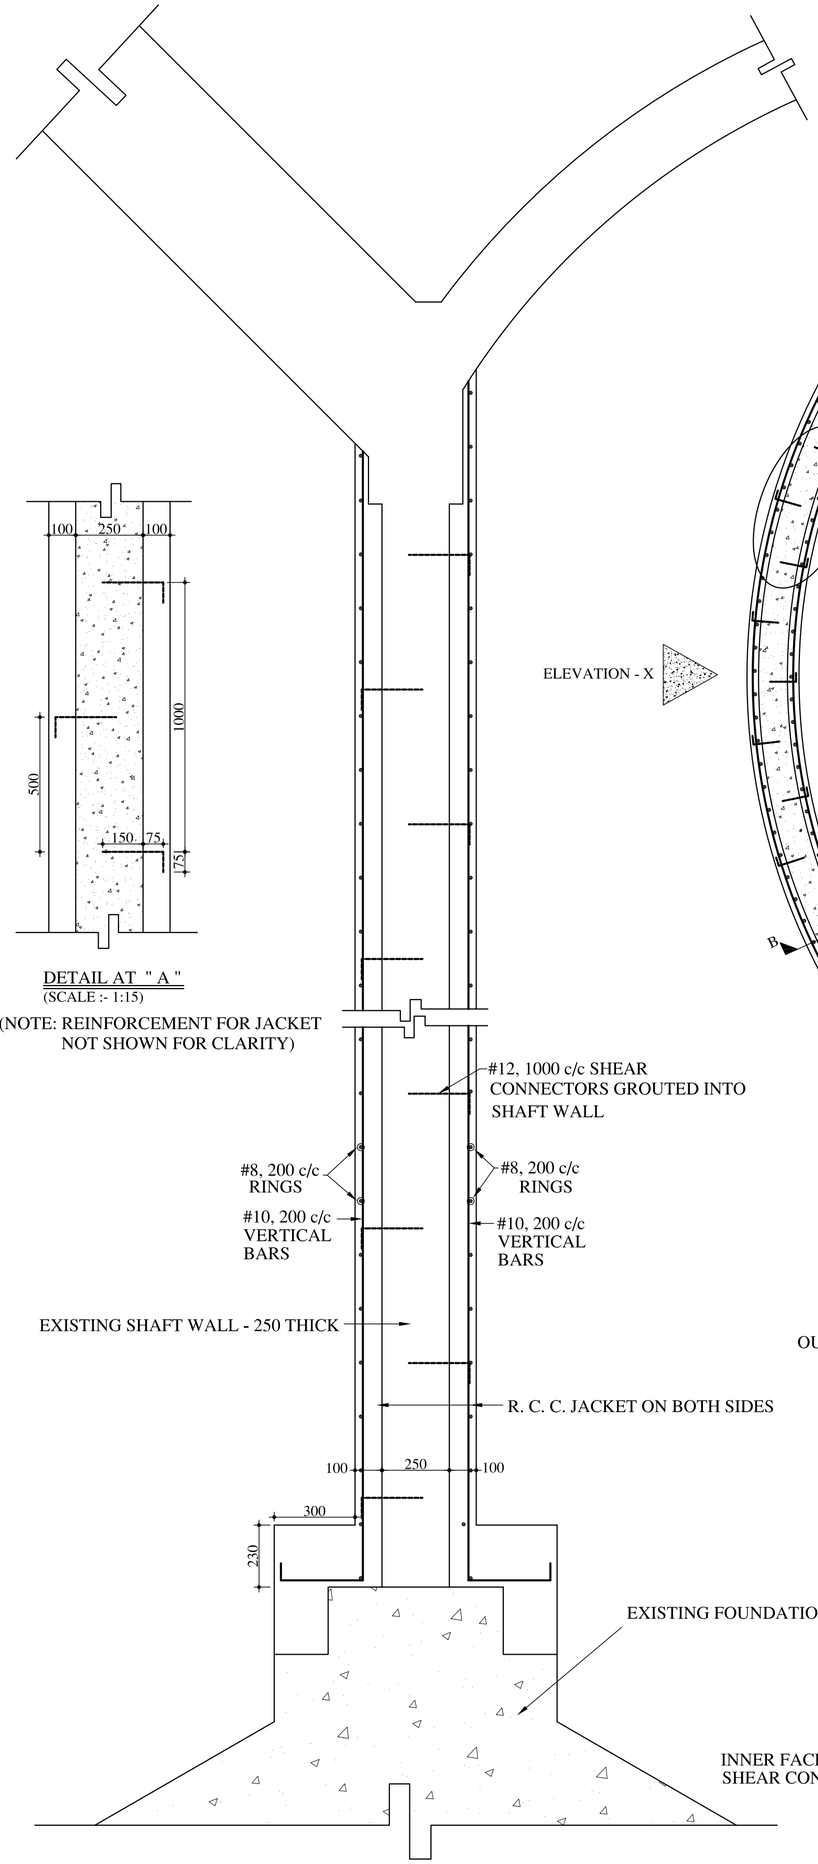

SECTION " B - B"
(SCALE :- 1:15)

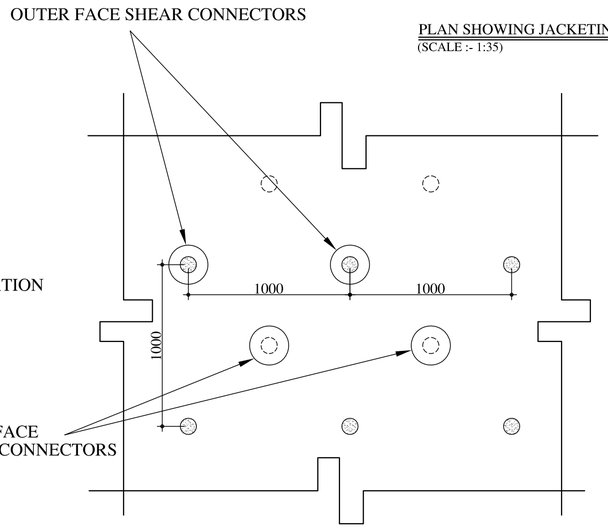

ELEVATION - X
(SCALE :- 1:25)

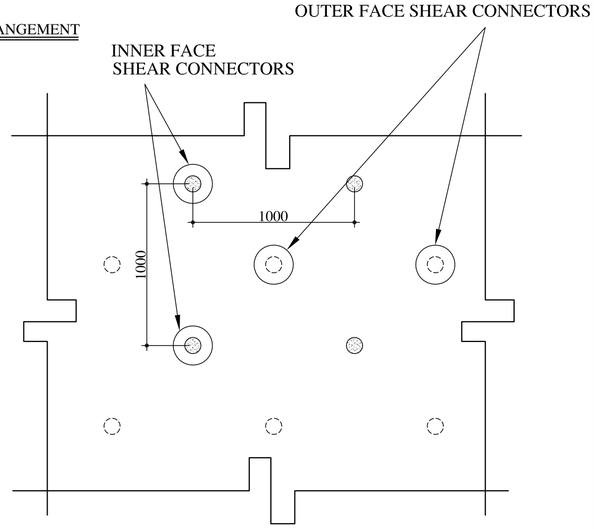

ELEVATION - Y
(SCALE :- 1:25)

NOTES:-

1) ALL DIMENSIONS ARE IN m.m.
2) CONCRETE MIX M-25 CONFORMING TO IS:456-2000, SHALL BE USED UNLESS SPECIFIED OTHERWISE.
3) CLEAR COVER TO REINFORCEMENT IN WALL SHALL BE 25 mm.
4) CONCRETE SHALL BE MACHINE MIXED, MACHINE VIBRATED AND SHALL BE CONSTANTLY WET FOR SEVEN DAYS AFTER DATE OF PLACING.
5) # INDICATES HIGH YIELD STRENGTH DEFORMED BARS CONFORMING TO IS:1786-1985 OR EQUIVALENT.
6) DIMENSIONS ARE TO BE READ AND NOT MEASURED.
7) ANY DISCREPANCY SHALL BE BROUGHT TO THE NOTICE OF THE ENGINEER IN CHARGE, BEFORE FURTHER PROGRESS OF THE WORK.

REV. NO.	REV. DATE	REVISION DETAILS	APPD. BY

	NAME	SIGN	DATE
DRAWN BY:-			
CHECKED BY:-			
APPROVED BY:-			

PRINCIPAL CLIENT :-

PROJECT TITLE:-

DRG. NO.

DRAWING TITLE:-
ELEVATED WATER TANK
STAGING SHAFT
STRENGTHENING

LAKHLANI ASSOCIATES
CIVIL AND STRUCTURAL ENGINEERS
SHREE SOCIETY MAIN ROAD
Nr. SURYAMUKHI HANUMAN TEMPLE
NANA MAVA MAIN ROAD
NEXT TO VIVEKANAND SCHOOL
RAJKOT - 360 001
PHONE : +91 281 247 51 60
E-mail : contact@lakhlani.com
Web : www.lakhlani.com